


GRAPHIC SCALE

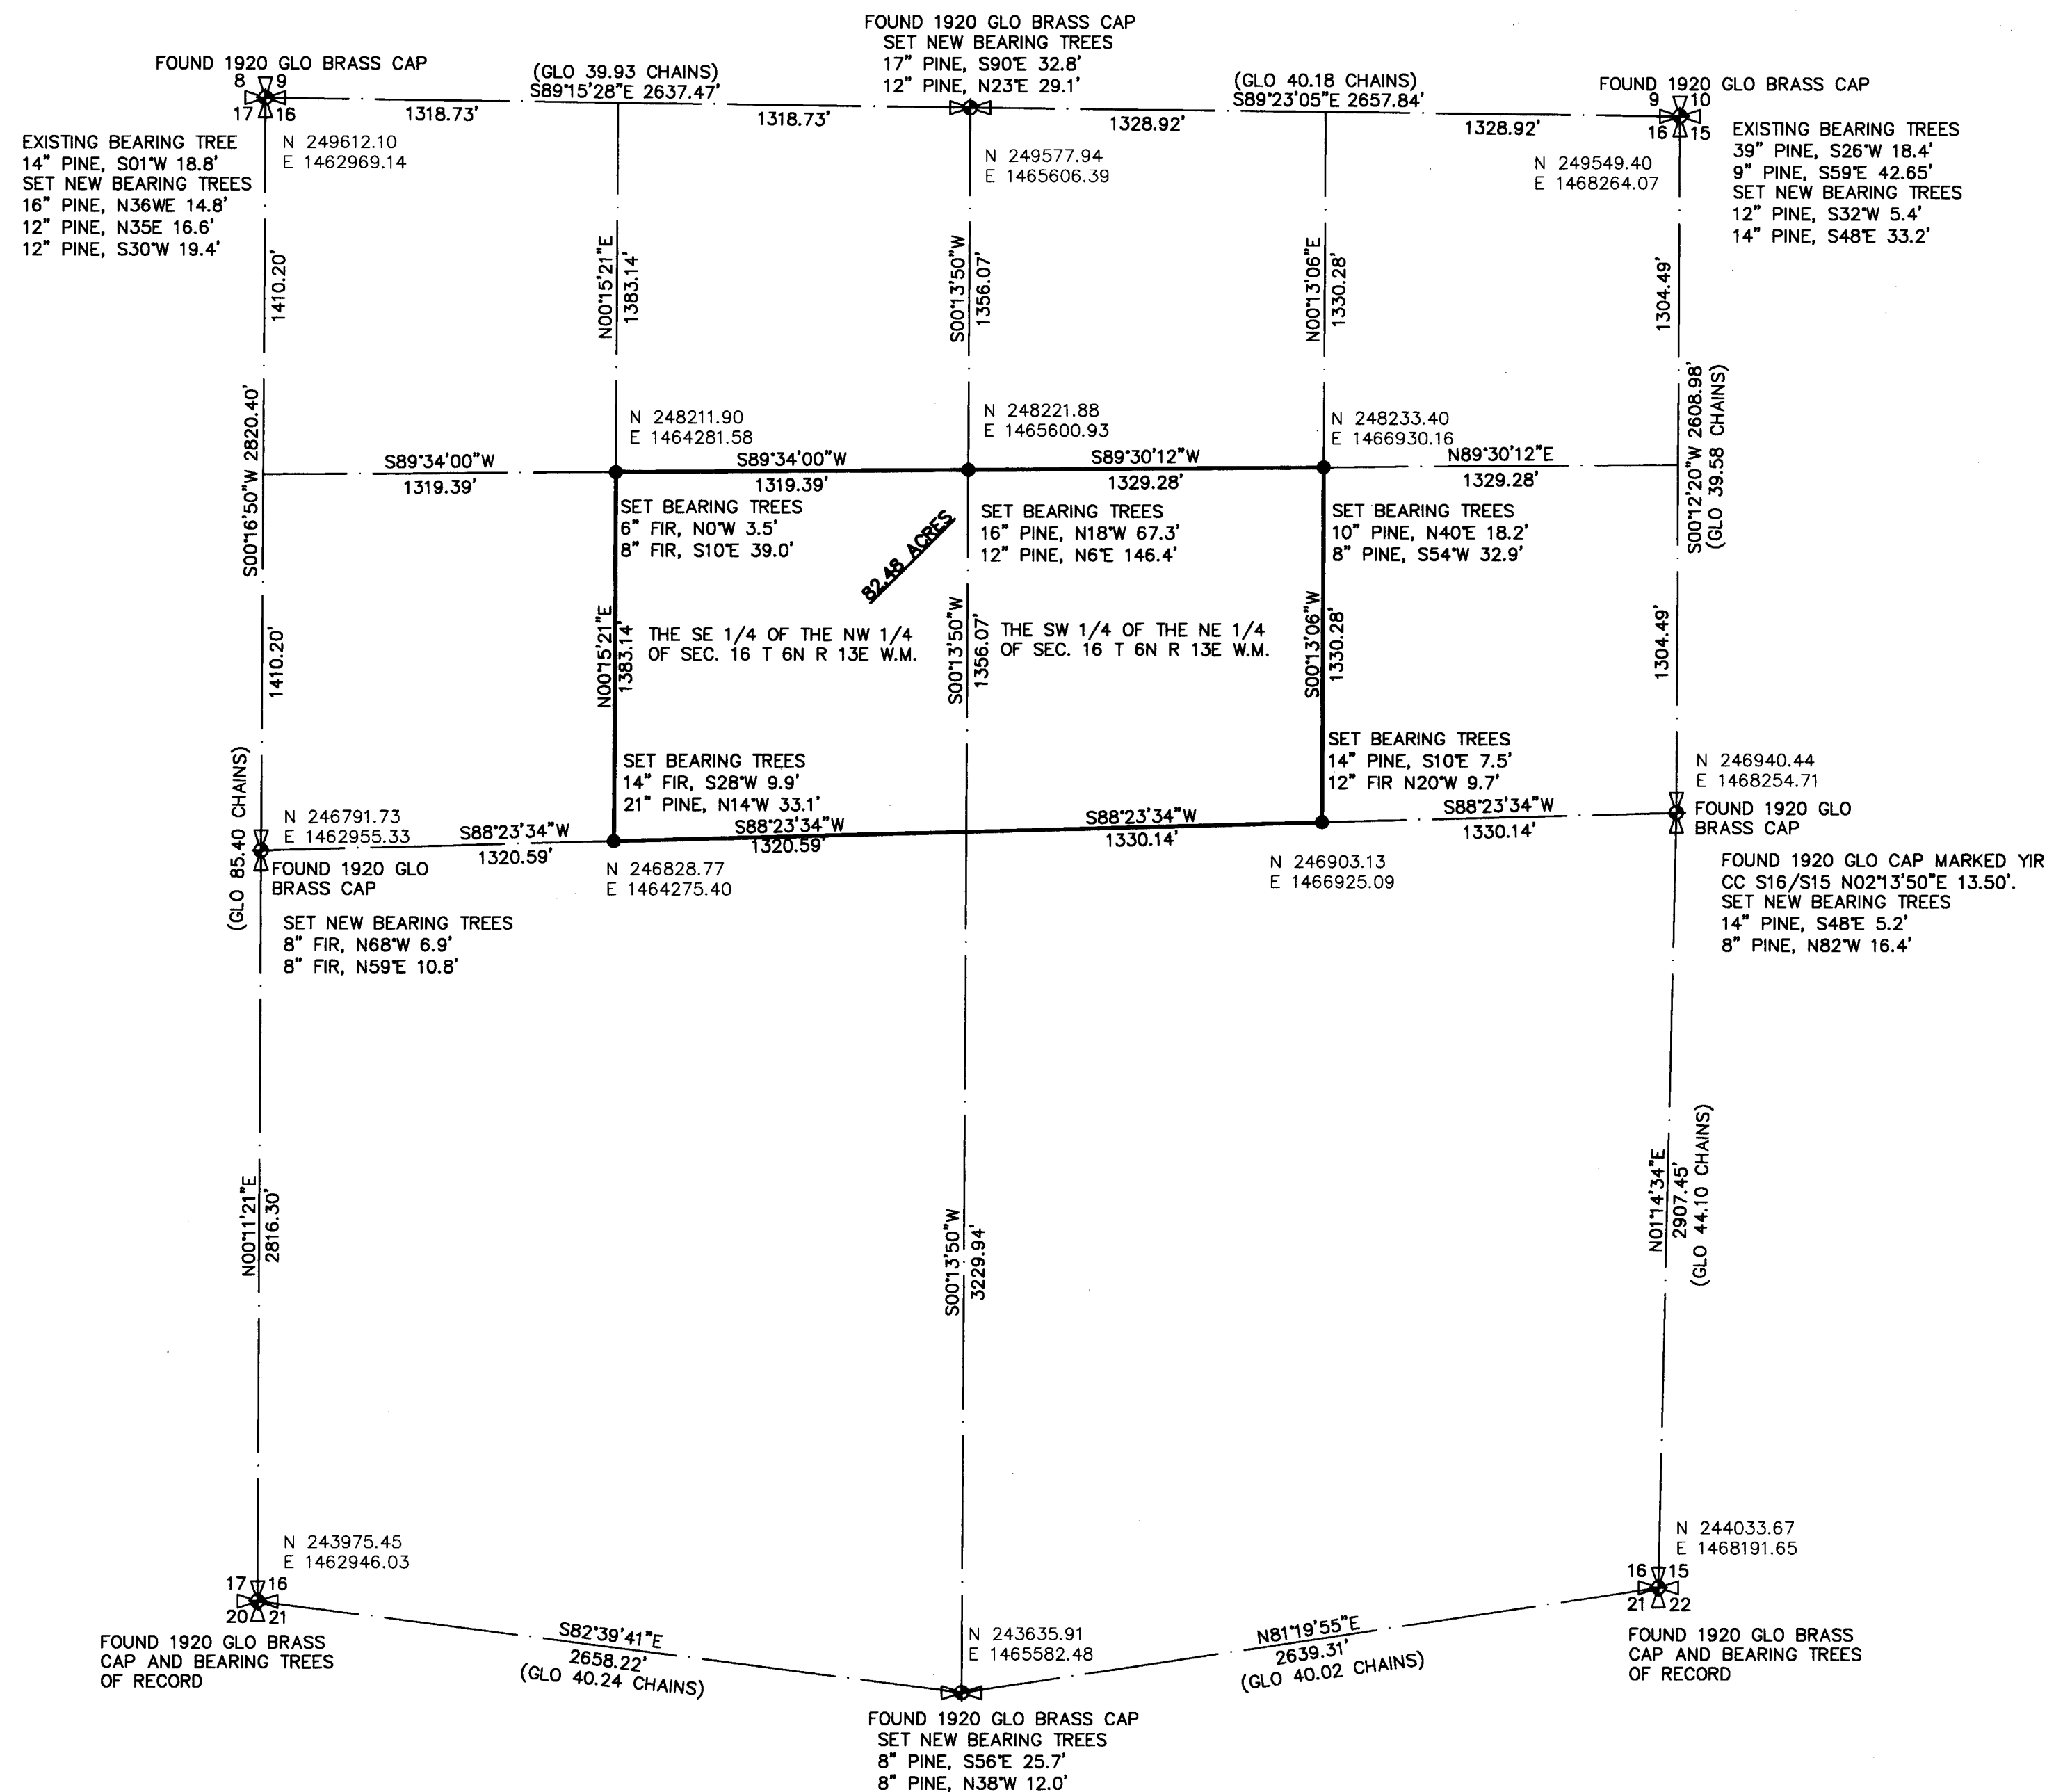

(IN FEET)
1 inch = 500 ft.

LEGEND

- ◆ FOUND 1920 GLO MONUMENT
- SET 5/8"x24" REBAR WITH 3.25" ALUM CAP

BASIS OF BEARINGS

SURVEY AF #1066909
CONVERGENCE=-0°29'28"
SCALE FACTOR=.9998780
AT DNR#221 N=228398.037
E=1468472.301
WA. SOUTH ZONE-NAD 83

REFERENCES

SURVEY'S AF#1066909, 1920 GLO NOTES

MONUMENTS VISITED


JULY, 2007

LEGAL DESCRIPTION

THE SE 1/4 OF THE NW 1/4 AND
THE SW 1/4 OF THE NE 1/4 OF
SECTION 16, T6N, R13E, W.M.

NOTE:

DISTANCES SHOWN ARE GRID DISTANCE, DIVIDE
BY SCALE FACTOR TO OBTAIN GROUND DISTANCE.

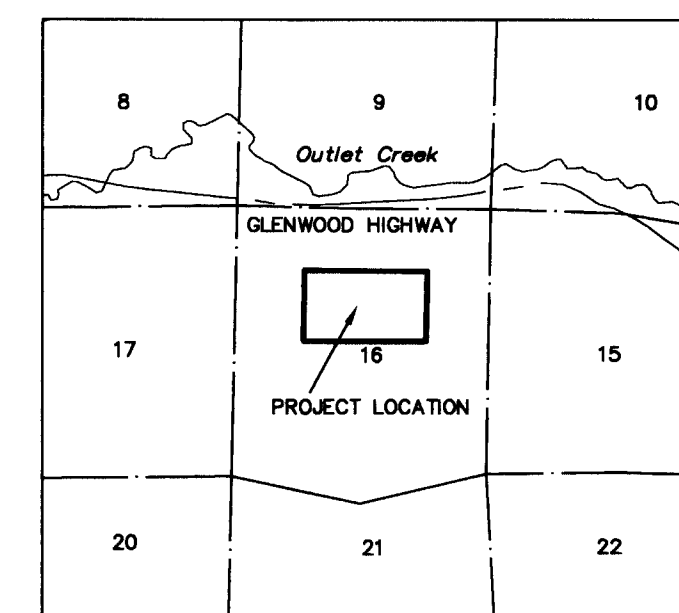

VICINITY MAP
NOT TO SCALE

Survey For
HANCOCK FOREST MANAGEMENT
Section 16, T. 6 N, R. 13 E, W.M.
Klickitat, County, Washington

PSE Pioneer Surveying & Engineering, Inc.
Civil Engineering and Land Planning
228 South Columbus Avenue, Suite 104
Goldendale, Washington 98620
Phone (509) 773-4945, Fax (509) 773-5888, E-Mail pse@gorge.net

Date: 10-02-07
Scale: 1:500
Drawn By: G.F.
Surveyed By: D.H., G.F.
Checked By: SC
Sheet 1 Of 1
Job Number: 07-054C

Accuracy Statement (WAC 332-130)

THIS SURVEY WAS PERFORMED WITH A SOKKIA
LOCUS SURVEYING SYSTEM IN CONJUNCTION WITH
A SOKKIA SET-4 TOTAL STATION, WITH A RELATIVE
ACCURACY GREATER THAN 1:5000. MATHEMATICAL
ANALYSIS WHERE REQUIRED IS BY LEAST SQUARES.

Note


No warranties are made as to matters of
encroachment, adverse possession, unwritten
title, riparian changes or flood zones, etc.

Surveyor's Certificate

This Map correctly represents a Survey made by
me or under my direction in conformance with
the requirements of the Survey Recording Act at
the request of

HANCOCK FOREST MANAGEMENT in 6/07.

Stuart A. Chisholm 10/03/07
STUART A. CHISHOLM, PLS 37548 Date

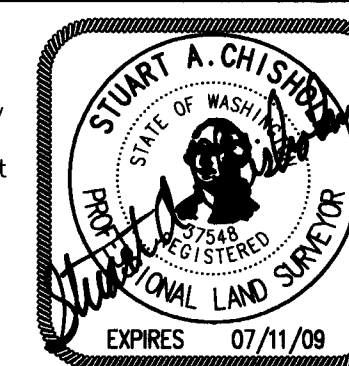

Index

1/4	1/4	Sec.	T.	R.

Auditor's Certificate

Filed For Record This 3rd Day of October 2007.
At 4:23 P.M.

In Book 11 Of Surveys At Page 486
At The Request Of Pioneer Surveying and Engineering, Inc.

Victoria DeLeon
Deputy Auditor

1073264
Auditor's Number